MISC. MAP BOOK 1 · PAGE 29

ANDREWS PROPERTY

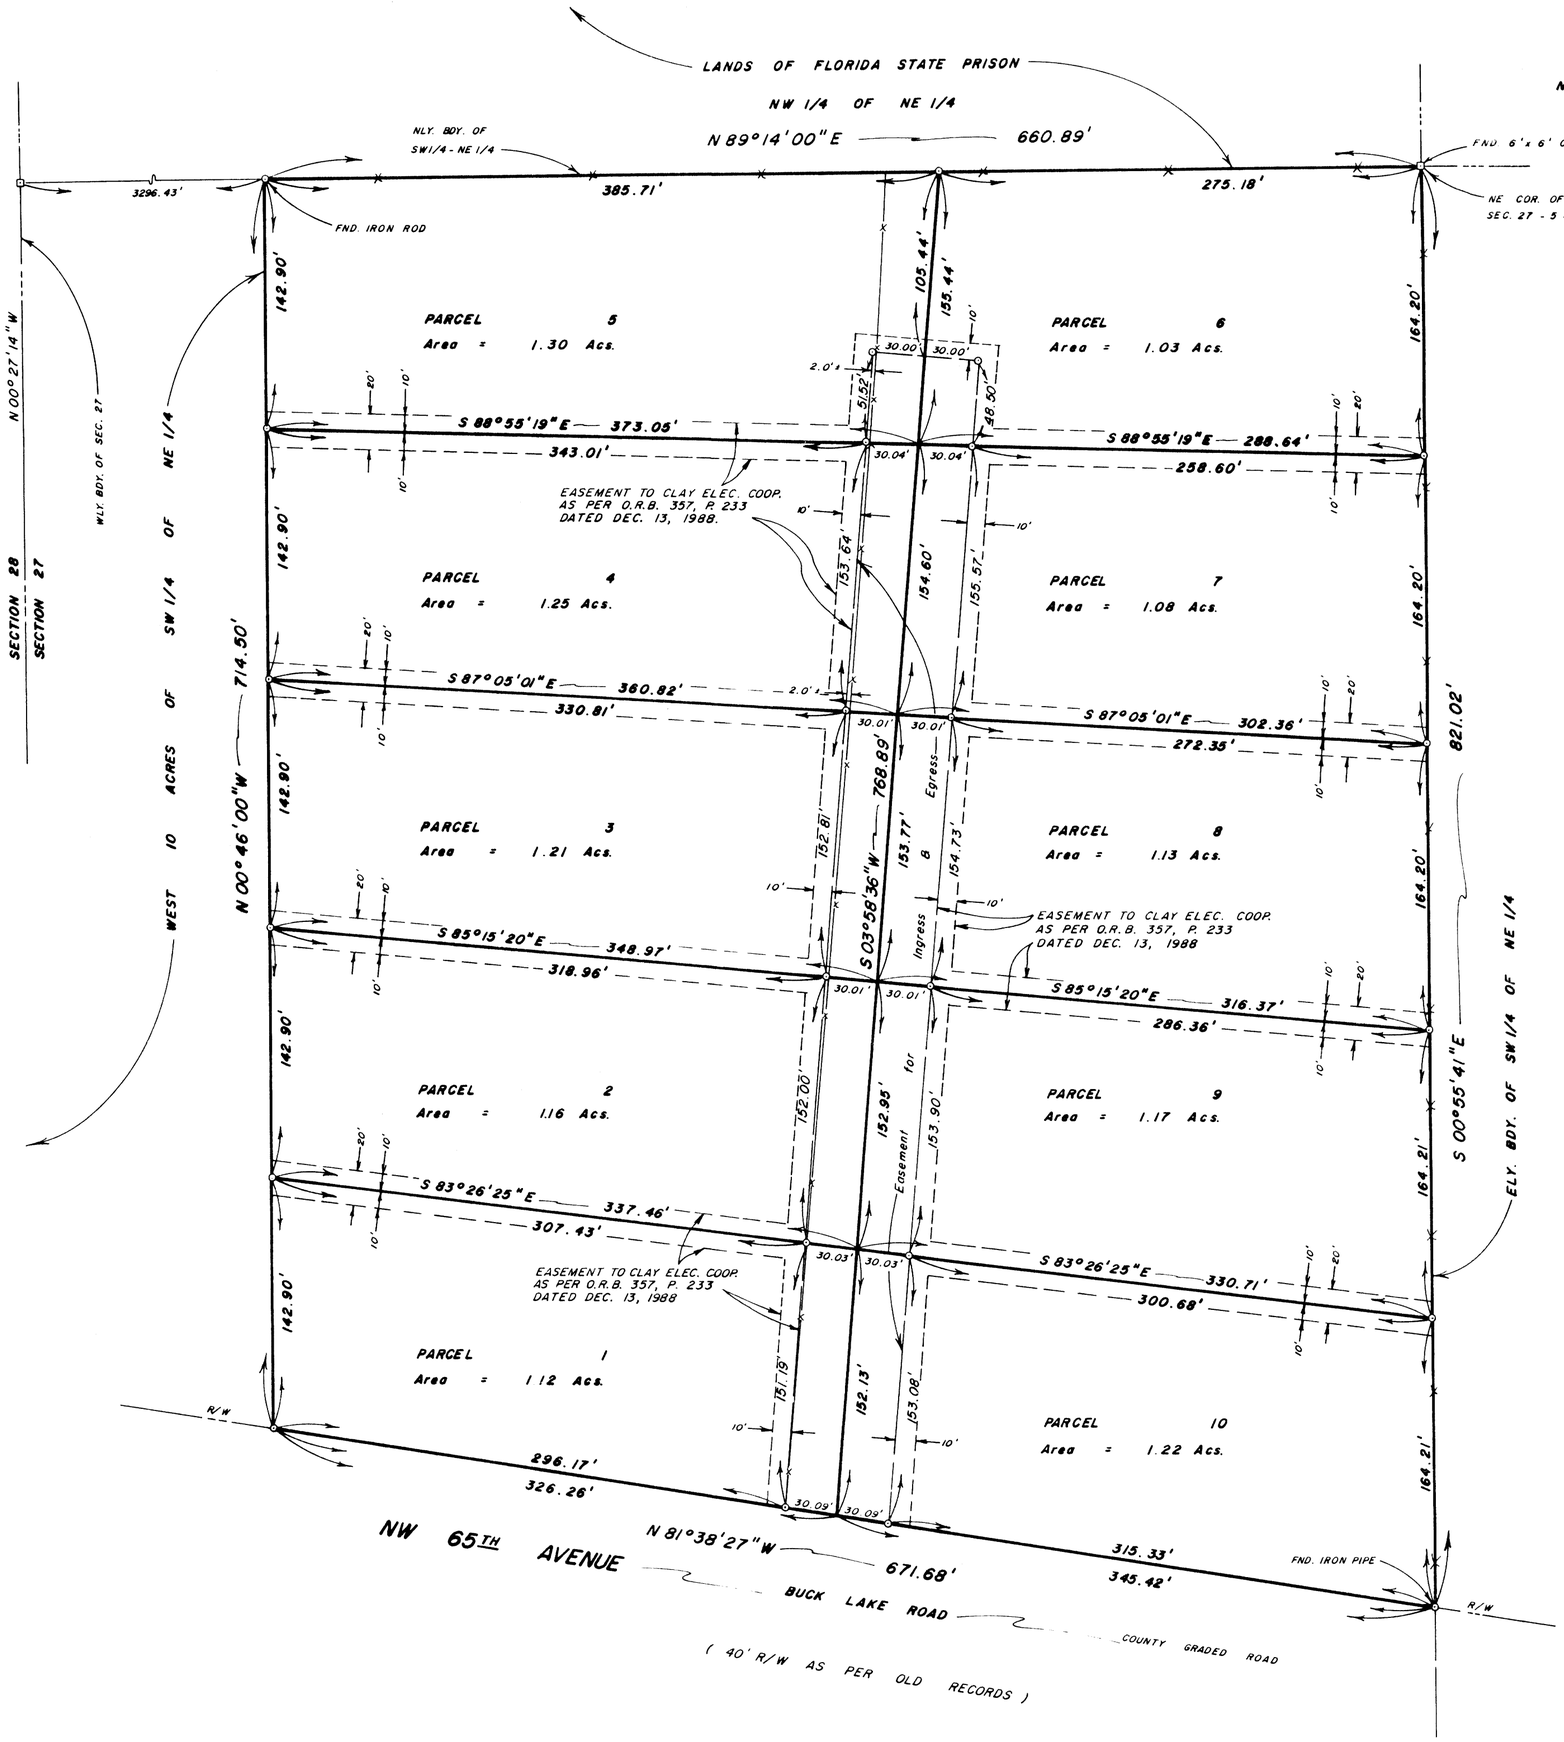

MAP SHOWING BOUNDARY SURVEY

OF A PARCEL OF LAND LYING IN THE SW1/4 OF NE1/4 OF SECTION 27, TOWNSHIP 5 SOUTH, RANGE 21 EAST, BRADFORD COUNTY, FLA.

FOR: NINA ANDREWS

SCALE : 1" = 60'

APRIL 8, 1988

DESCRIPTION

That portion of the SW1/4 of NE 1/4, lying North of NW 65TH Avenue, a county graded road, (also known as Buck Lake Road) in Section 27, Township 5 South, Range 21 East, Bradford County, Florida, Except the West 10.00 Acres thereof.
(Above described parcel containing 11.65 Acres.)

See seperate sheets for descriptions of Parcels 1 - 10.

NOTES

Bearings projected from the Westerly boundary of Section 27 as previously surveyed.

Lands shown hereon do not lie in a flood zone as per Dept. of H.U.D. Flood Hazard Boundary Map - H-01-25 dated July 9, 1976.

LEGEND

Set iron rod ——o—— unless otherwise shown
Found concrete monument ——□——
Fence ——x——

SURVEYOR'S CERTIFICATION

I hereby certify that this map represents a survey made under my supervision and that said survey meets or exceeds the minimum technical standards pursuant to Section 472.027, Florida Statutes.

By Patrick B. Welch

PATRICK B. WELCH, PLS
FLORIDA CERTIFICATE NO. 2714

PATRICK B. WELCH & ASSOCIATES, INC.
LAND SURVEYING, PLANNING & DRAFTING SERVICES
P.O. BOX 809 870 WEST MACMAHON STREET
STARKE, FLORIDA 32091 (904) 964-8292

2552 - 187

A