MISC. MAP BOOK 1 PAGE 23

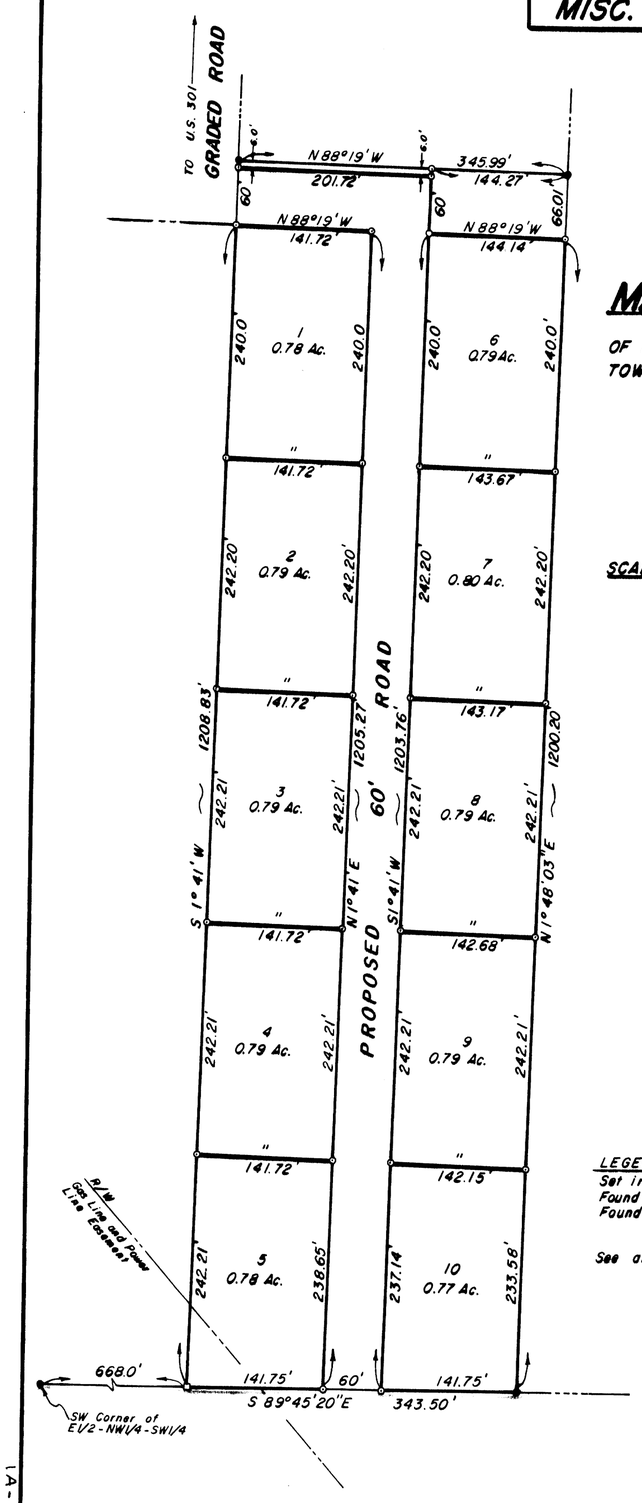

MAP SHOWING SURVEY

OF PARCELS IN THE W1/2 OF SECTION 18, TOWNSHIP 7 SOUTH, RANGE 22 EAST, BRADFORD COUNTY, FLORIDA

FOR

MR. RALPH VANN

SCALE: 1" = 100'

SEPT. 23, 1980

LEGEND

Set iron pipe

Found iron pipe

Found concrete monument

See attached sheet for description.

SURVEYOR'S CERTIFICATION

This is to certify that this map represents a survey made under my supervision and is correct to the best of my knowledge and belief.

Patrick B. Welch

PATRICK B. WELCH
REG. LAND SURVEYOR
FLA. CERT. No. 2714
STARKE, FLORIDA

JOB No. 474 F.B. 32

1A-176