13

Unofficial Plat

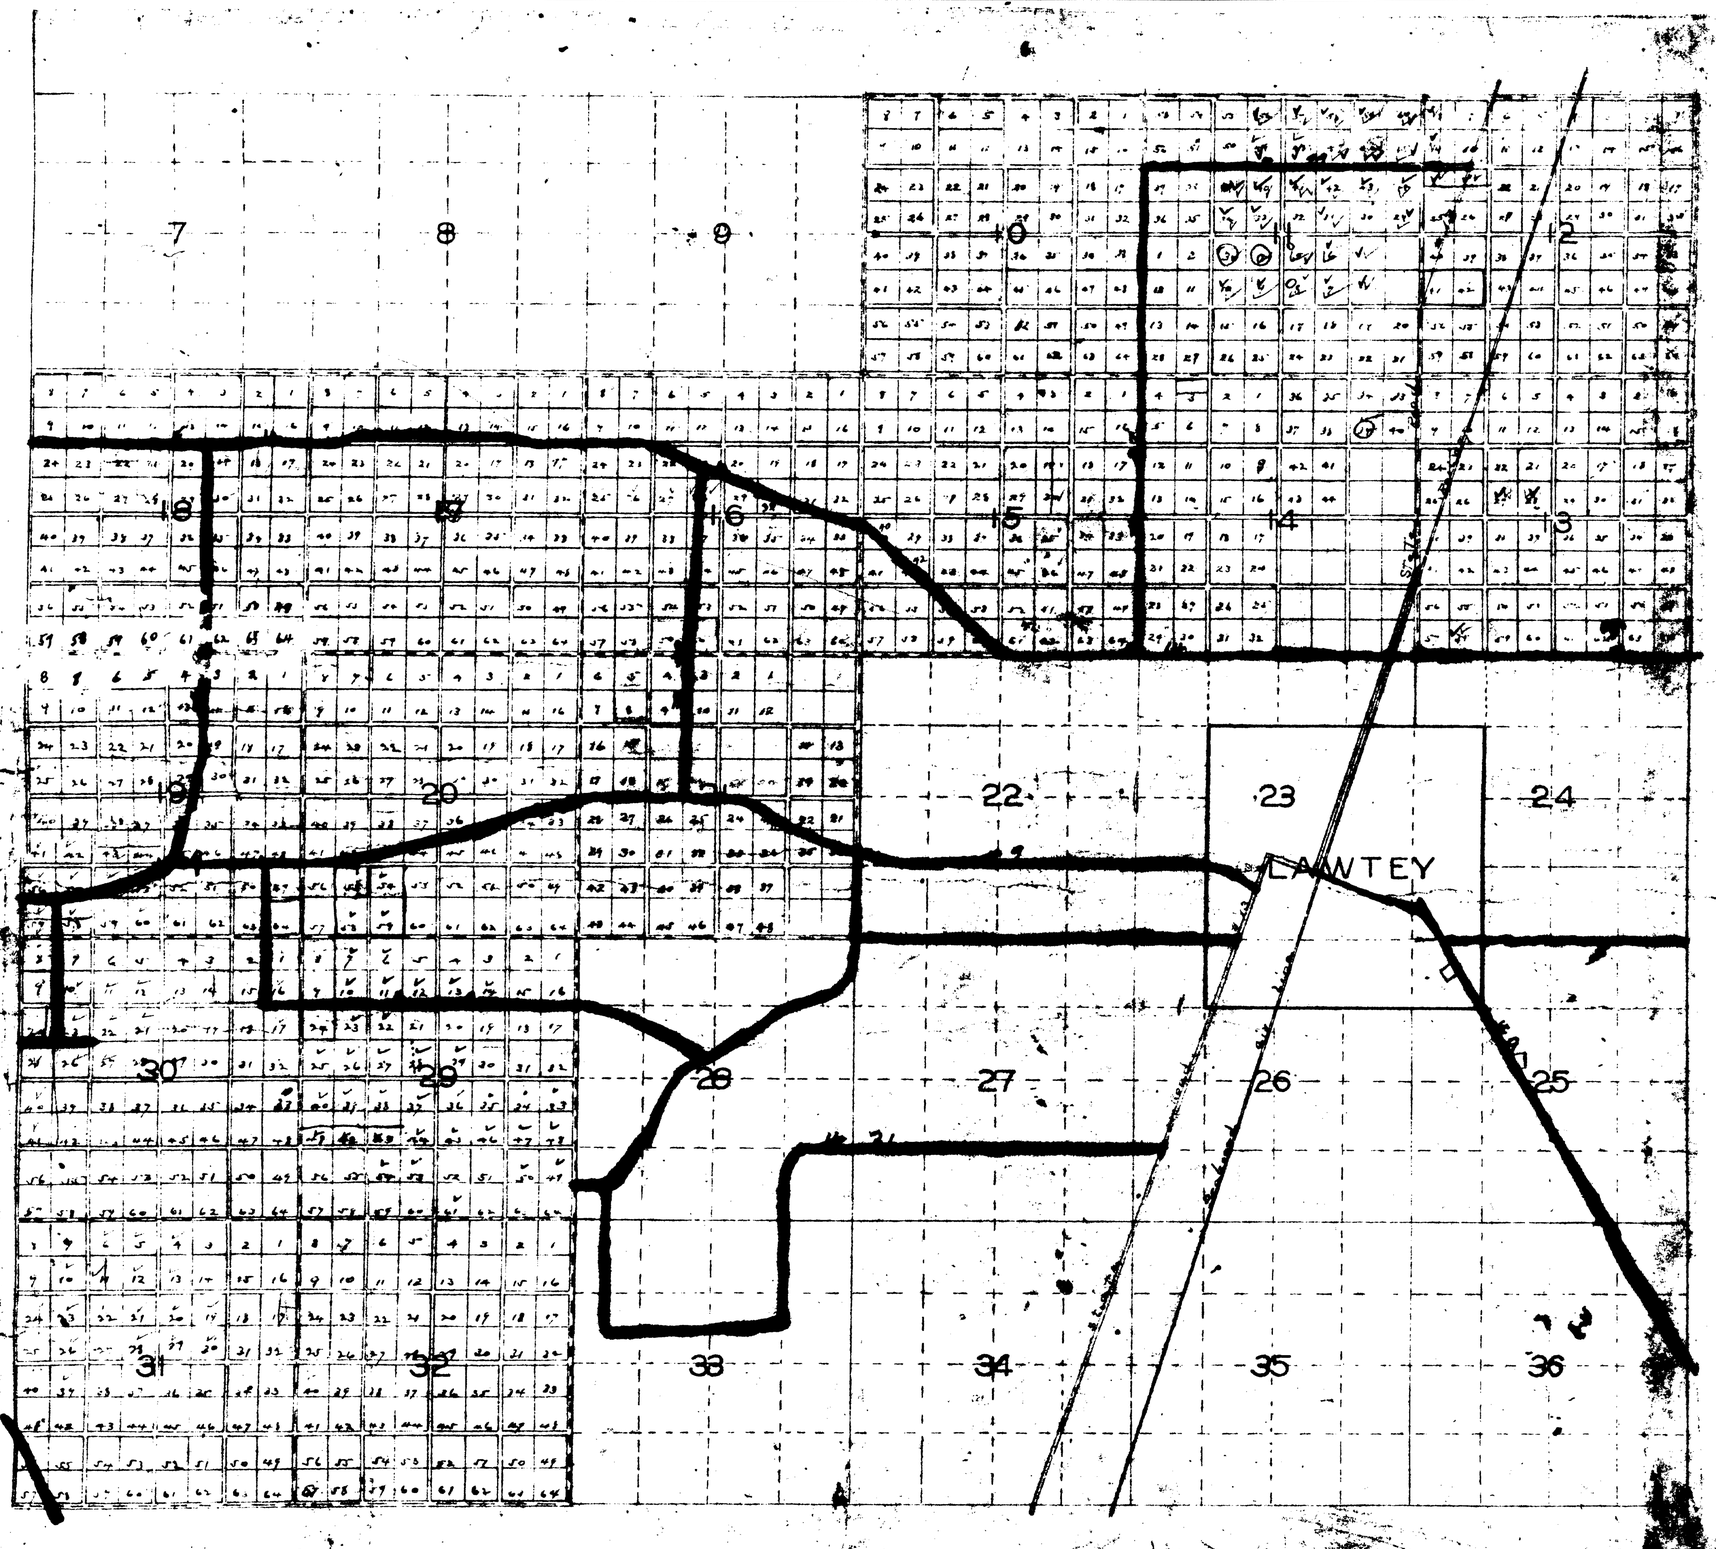

"WOODLAWN"

BRADFORD, CO.
FLORIDA.

COMPRISING SECTIONS 10-11-12-13-14-15-16-17-18-19-20-21-29-30-31-32.
TOWNSHIP 5 SOUTH OF RANGE 22 EAST.

STREETS ARE LAID OUT 30 FEET WIDE, LAND FOR SAID STREETS TO BE FURNISHED BY THOSE WHO HAVE BOUGHT OR WHO MAY BUY THE ABUTTING LOTS.
SAID LOTS, INCLUDING 1/2 THE ABUTTING STREETS, TO CONTAIN 10 ACRES MORE OR LESS.

RE-PRODUCED FROM A PLAT RECORDED IN PLAT BOOK 1 ON PAGE 1 PUBLIC RECORDS OF BRADFORD COUNTY

Chas. Hill & Co.